

BOSTON PUBLIC LIBRARY



3 9999 06316 643 1

GOVDOC


BRA

2439

Appendix 6

A

BOSTON
PUBLIC
LIBRARY

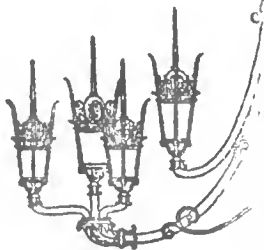


BEARING / CURVE TABLE

SEG- MENT	BEARING	DIST/ ARC LENGTH	RAD.	Δ	T
A-B	-	31.75	20.00	90-58-12	20.34
B-C	-	159.49	2509.00	03-38-32	79.77
C-D	S 58-20-30W	301.74	-	-	-
D-E	-	52.44	1234.00	02-26-06	26.23
E-F	S 55-54-24W	169.86	-	-	-
F-G	-	40.42	25.00	92-38-53	26.18
G-H	N 31-26-43W	187.25	-	-	-
H-I	N 49-05-07E	25.26	-	-	-
I-J	-	152.69	50.00	174-57-58	-
J-K	S 77-48-07E	16.00	-	-	-
K-L	N 49-21-14 E	45.15	-	-	-
L-M	-	119.16	120.00	56-53-46	65.01
M-N	N 41-45-59E	3.76	-	-	-
N-O	N 32-48-07W	22.82	-	-	-
O-P	N 41-45-58 E	131.06	-	-	-
P-Q	N 78-15-00W	25.47	-	-	-
Q-R	N 18-14-01W	99.63	-	-	-
R-S	N 41-45-58 E	159.55	-	-	-
S-T	N 48-14-20W	9.43	-	-	-
T-U	N 41-45-58E	84.81	-	-	-
U-V	-	43.47	50.00	49-48-43	23.22
V-W	S 88-25-22E	15.44	-	-	-
W-X	-	26.00	28.57	52-08-05	13.98
X-Y	S 36-17-18 E	94.54	-	-	-
Y-Z	-	12.06	7.99	86-28-14	7.51
Z-AA	S 50-10-56W	18.48	-	-	-
AA-BB	S 36-14-34 E	80.64	-	-	-
BB-A	S 36-17-12 E	215.82	-	-	-

TOTAL AREA = 5.10 AC
= 222295.9 S.F.



RUGGLES STREET

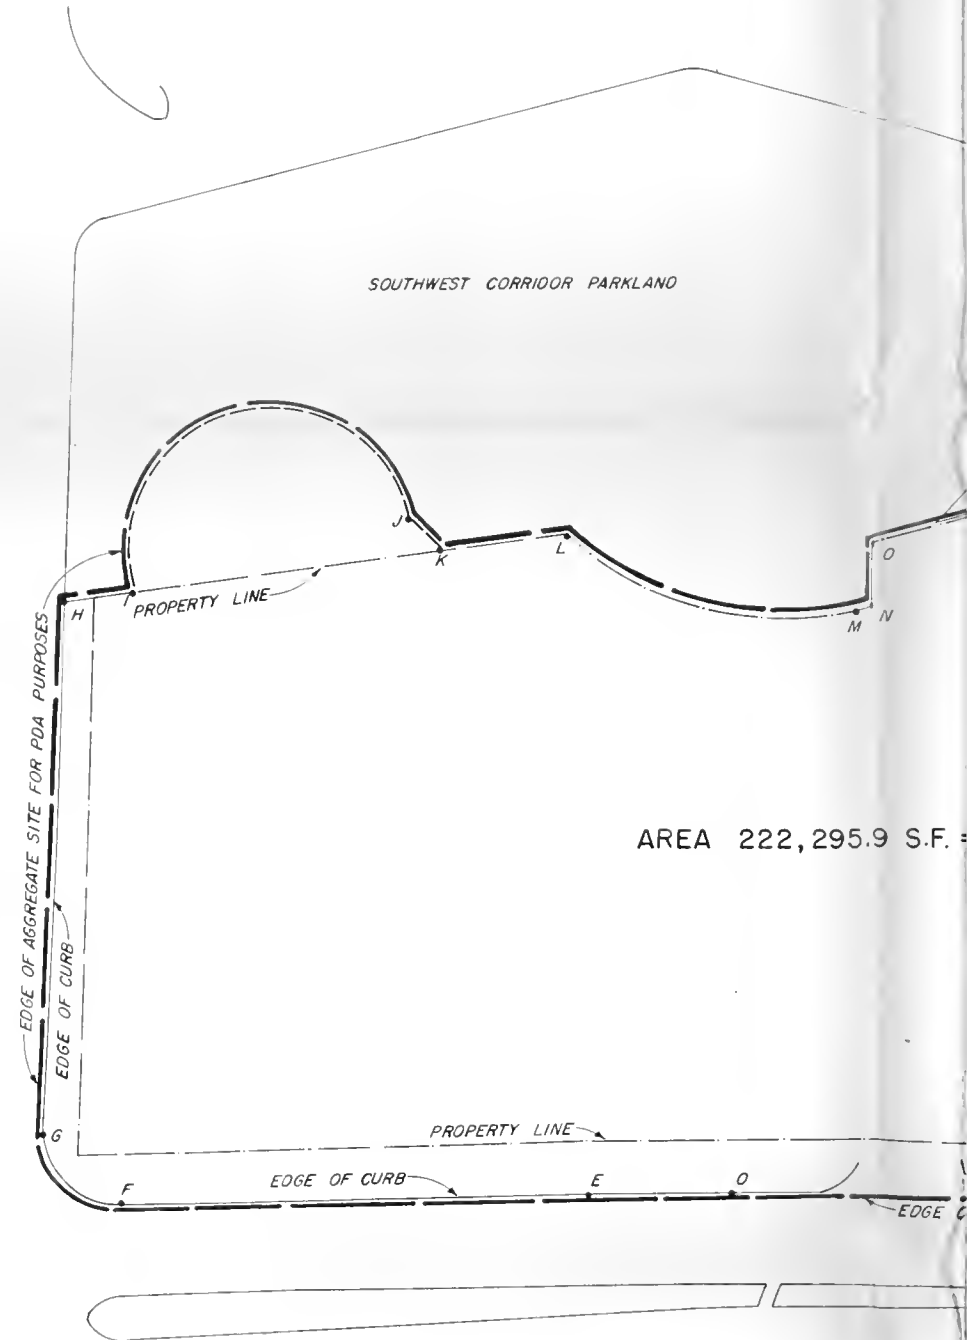


RUGGLES MBTA STATION

MBTA BUS LANE

PROPERTY LINE


MELNEA CASS BLVD

295.9 S.F. = 5.10 AC.

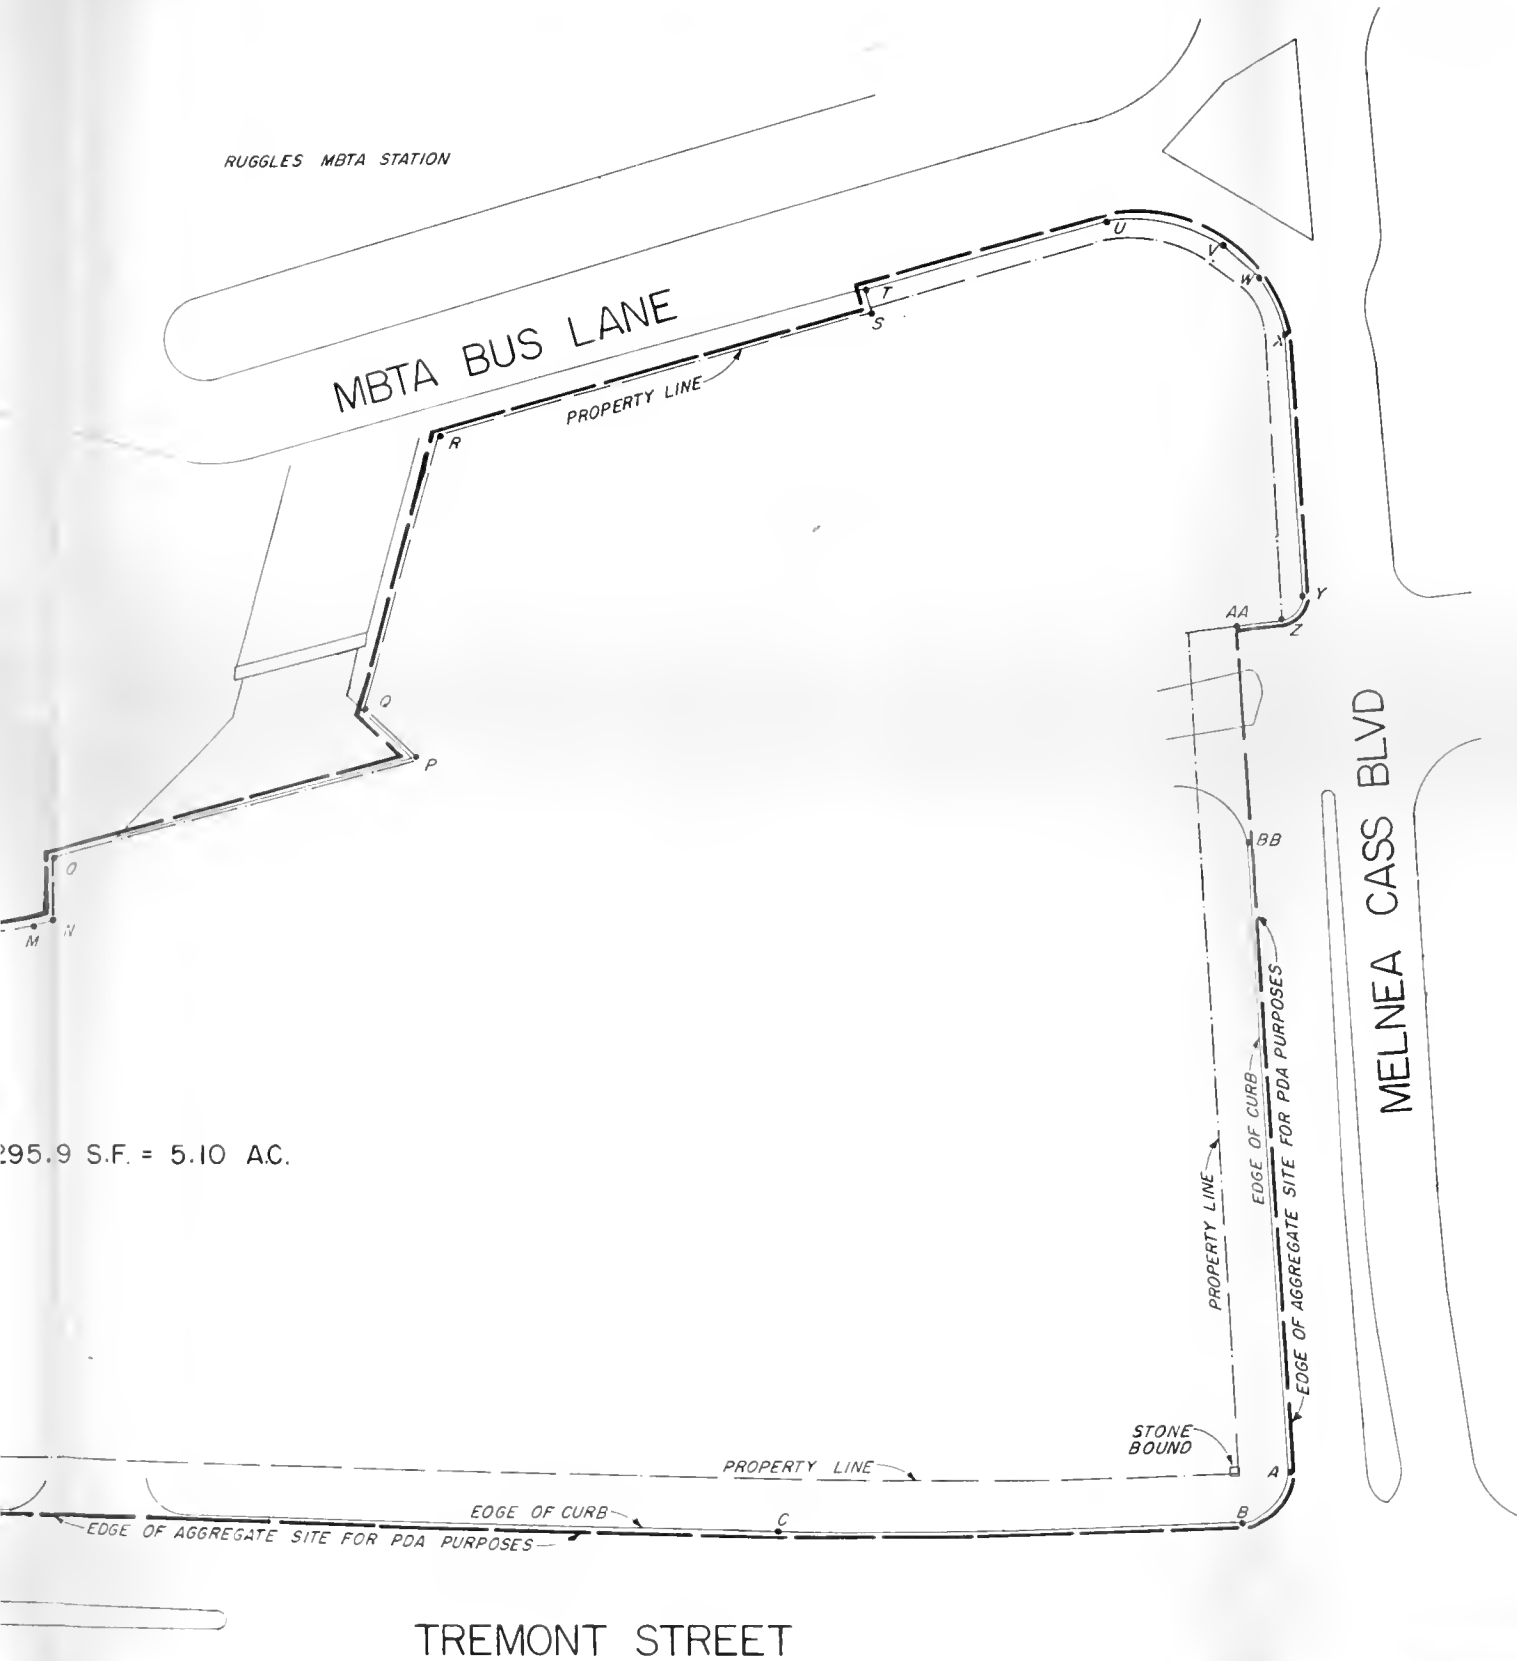

TREMONT STREET

F
EDGE OF CURB
E
D
EDGE O

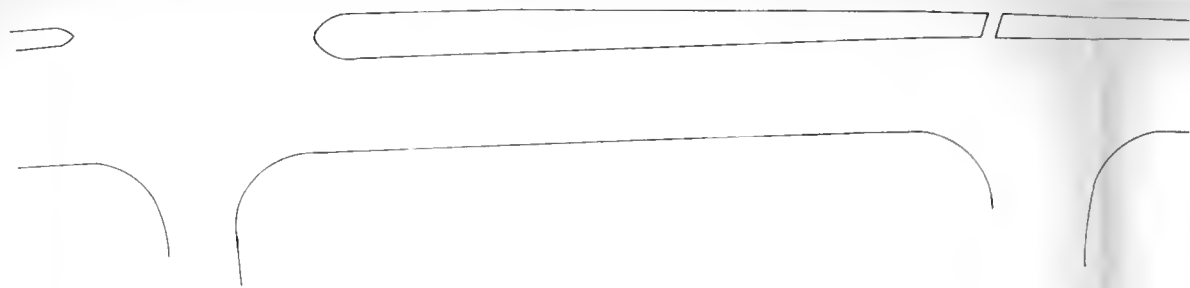

60700C
BRA
2439

SITE AREA DIAGRAM

SCALE 1" = 40'

A

EDGE OF CURB
EDGE OF AGGREGATE SITE FOR POA PURPOSES

TREMONT STREET

REFERENCES

STREET (ETW) LAYOUT:

PLANS BY P.R.C. HARRIS, INC. BOSTON, MASS.
ENTITLED "ALIGNMENT & CURB TIE PLAN" FOR THE MBTA
SOUTHWEST CORRIDOR PROJECT.
CONTRACT NO'S 097-217 NOV., 1981
097-213 MAY, 1984
097-219 NOV., 1982

PROPERTY LINE LAYOUT:

PLANS BY P.R.C. ENGINEERING, INC. BOSTON, MASS.
ENTITLED "PARCEL DEVELOPMENT PLAN, PARCEL 18-1, 18-2 & 18-3"
FOR THE MBTA SOUTHWEST CORRIDOR PROJECT.
CONTRACT NO. 065-019

PLAYGROUND LAYOUT:

PLAN BY DMC ENGINEERING INC. FRAMINGHAM, MASS.
ENTITLED "PLAYGROUND EASEMENT PLAN"
FOR THE METROPOLITAN COLUMBIA PLAZA VENTURE
RUGGLES CENTER REDEVELOPMENT PROJECT

David M. Chin
5-23-89

RUGGLES CENTER
METROPOLITAN COLUMBIA PLAZA VENTURE
STULL & LEE INC. ARCHITECTS AND PLANNERS
DMC ENGINEERING INC

JUNE 1, 1989

DMC 7

